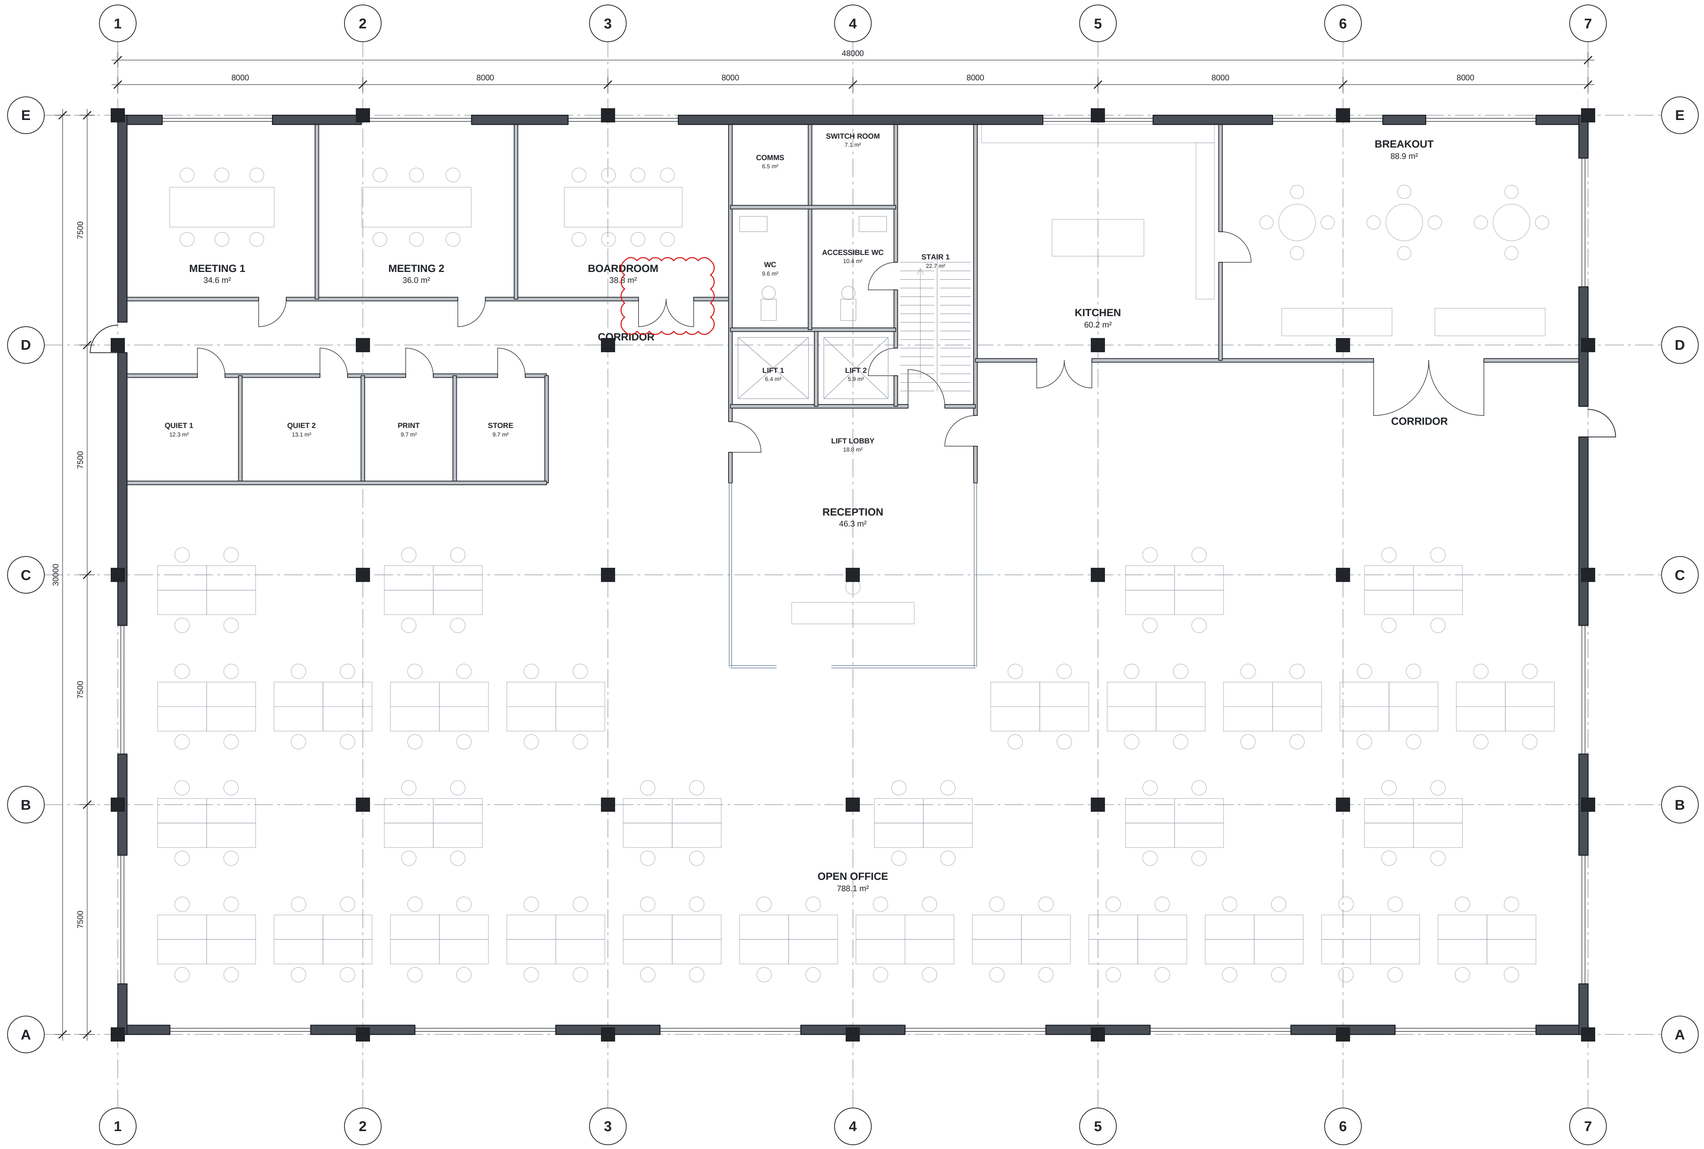


1 / A-101

LEVEL 1 FLOOR PLAN

SCALE 1:100

N

0 2 4 6 8 10 m

Fluah

Sample drawings

SAMPLE DRAWING. NOT FOR CONSTRUCTION.

Drawn for the Fluah website to show the app. Not a real building or project.

GENERAL NOTES

1. Dimensions in millimetres.
2. Grid lines are column centres.
3. Room areas measured to the inside of walls.

REV	DATE	DESCRIPTION
A	28.10.2026	Issued for review
B	29.10.2026	Boardroom double doors

PROJECT
Sample office fitout, level 1

DRAWING
Level 1 floor plan


SCALE
1:100 @ A1

DATE
28.10.2026

DRAWN
Fluah

DRAWING NO.
A-101

REV
B

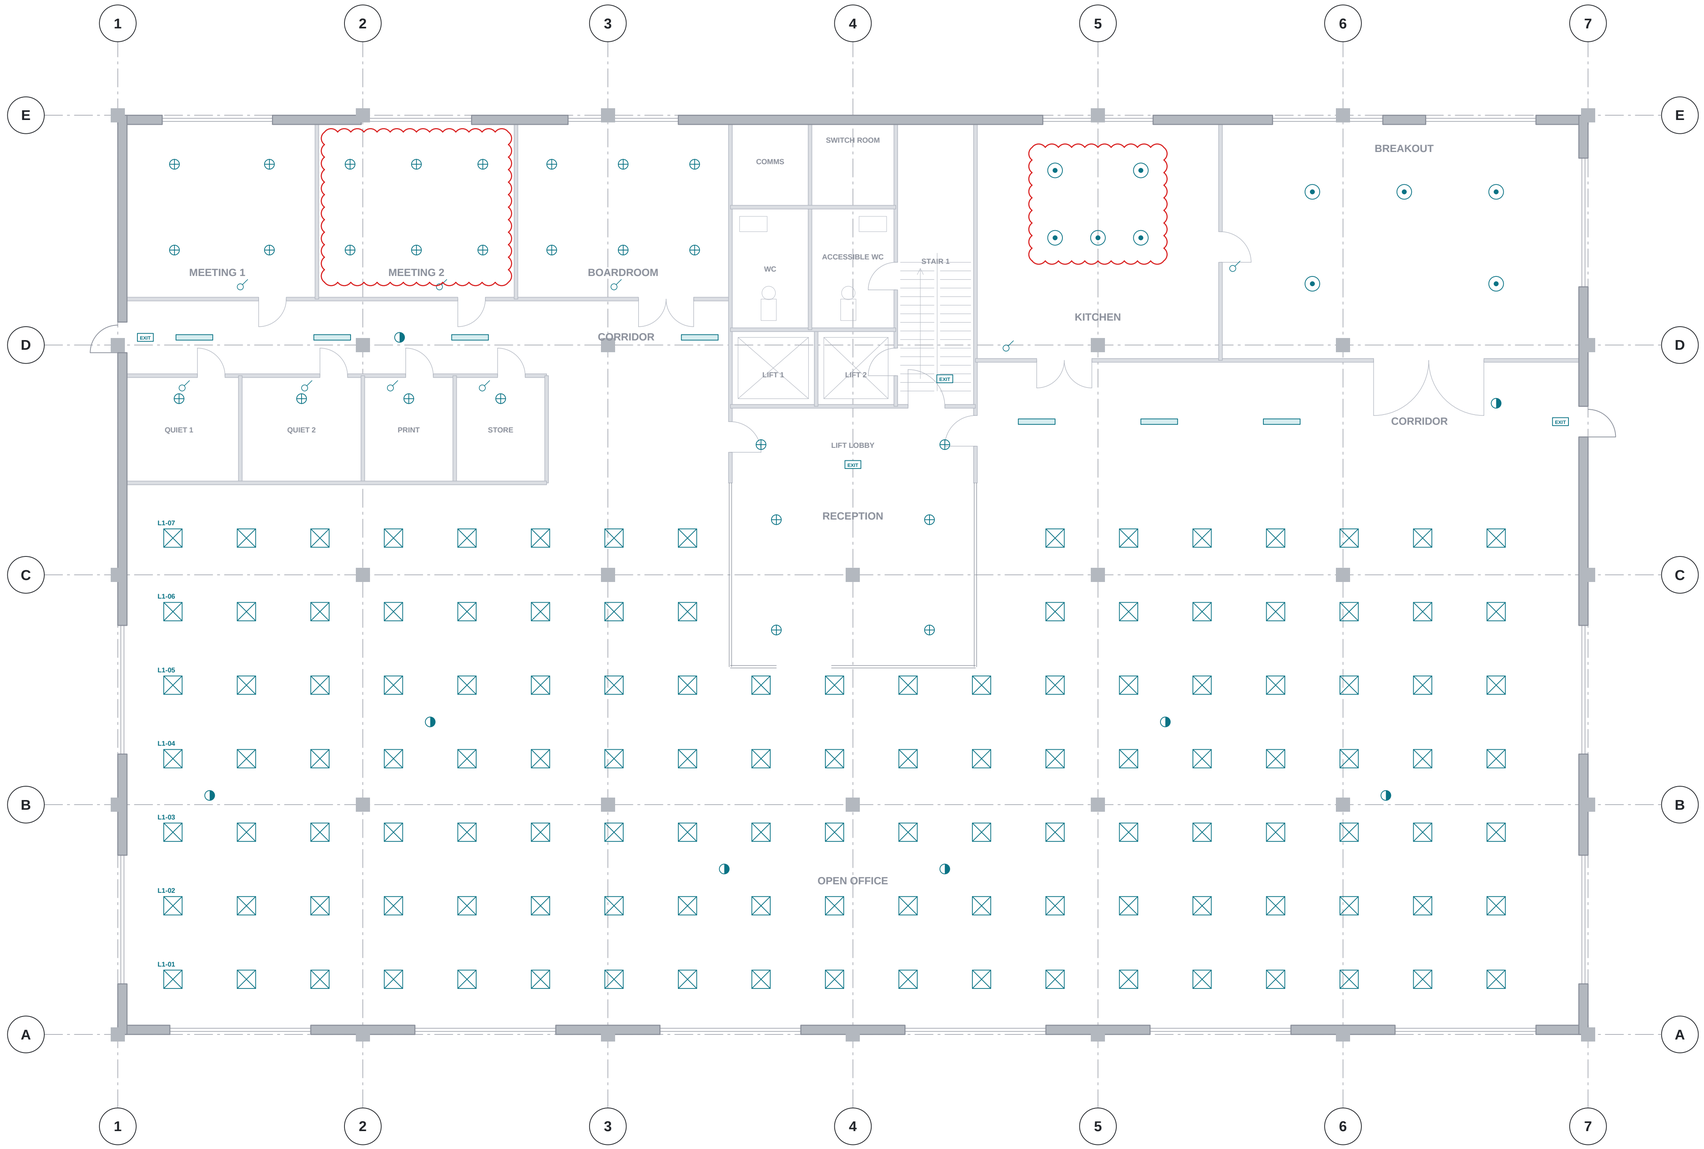

1 / E-201

LEVEL 1 LIGHTING LAYOUT

SCALE 1:100

N

0 2 4 6 8 10 m

Fluah

Sample drawings

SAMPLE DRAWING. NOT FOR CONSTRUCTION.

Drawn for the Fluah website to show the app. Not a real building or project.

LIGHTING LEGEND

⊠	LED panel 600 x 600, 36 W	125
⊕	LED downlight 90 mm, 9 W	26
▭	Linear LED 1200 mm, 20 W	7
◉	Pendant, 12 W	10
◑	Emergency light	8
EXIT	Exit sign	4
⌐	Light switch	9

REV	DATE	DESCRIPTION
A	28.10.2026	Issued for review
B	29.10.2026	Meeting 2 and kitchen lighting

PROJECT
Sample office fitout, level 1

DRAWING
Level 1 lighting layout


SCALE
1:100 @ A1

DATE
28.10.2026

DRAWN
Fluah

DRAWING NO.
E-201

REV
B

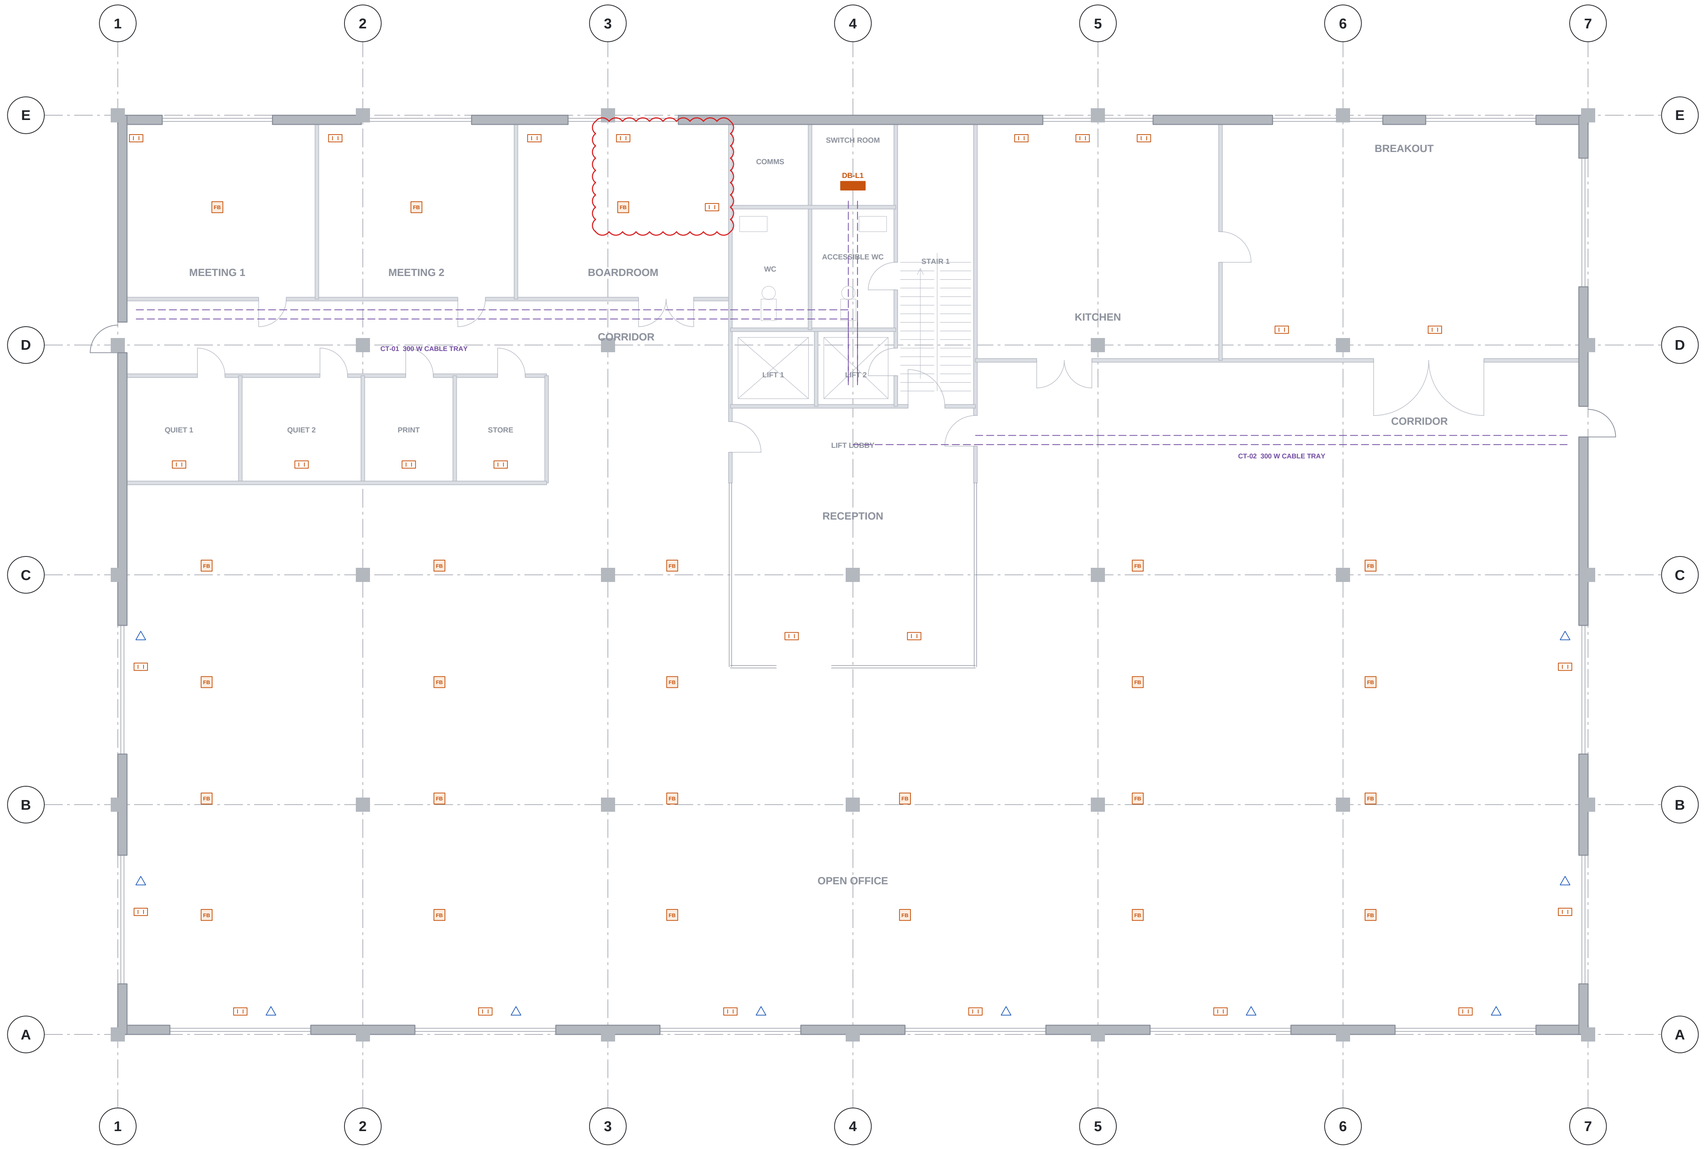

1 / E-301 **LEVEL 1 POWER LAYOUT**

SCALE 1:100

N

0 2 4 6 8 10 m

Fluah

Sample drawings

SAMPLE DRAWING. NOT FOR CONSTRUCTION.

Drawn for the Fluah website to show the app. Not a real building or project.

POWER LEGEND

I I	Double power outlet	26
FB	Floor box, 4 outlets	25
△	Data outlet	10
DB-L1	Distribution board	1

REV	DATE	DESCRIPTION
A	28.10.2026	Issued for review
B	29.10.2026	Boardroom outlets

PROJECT
Sample office fitout, level 1

DRAWING
Level 1 power layout

SCALE
1:100 @ A1

DATE
28.10.2026

DRAWN
Fluah

DRAWING NO.
E-301

REV
B